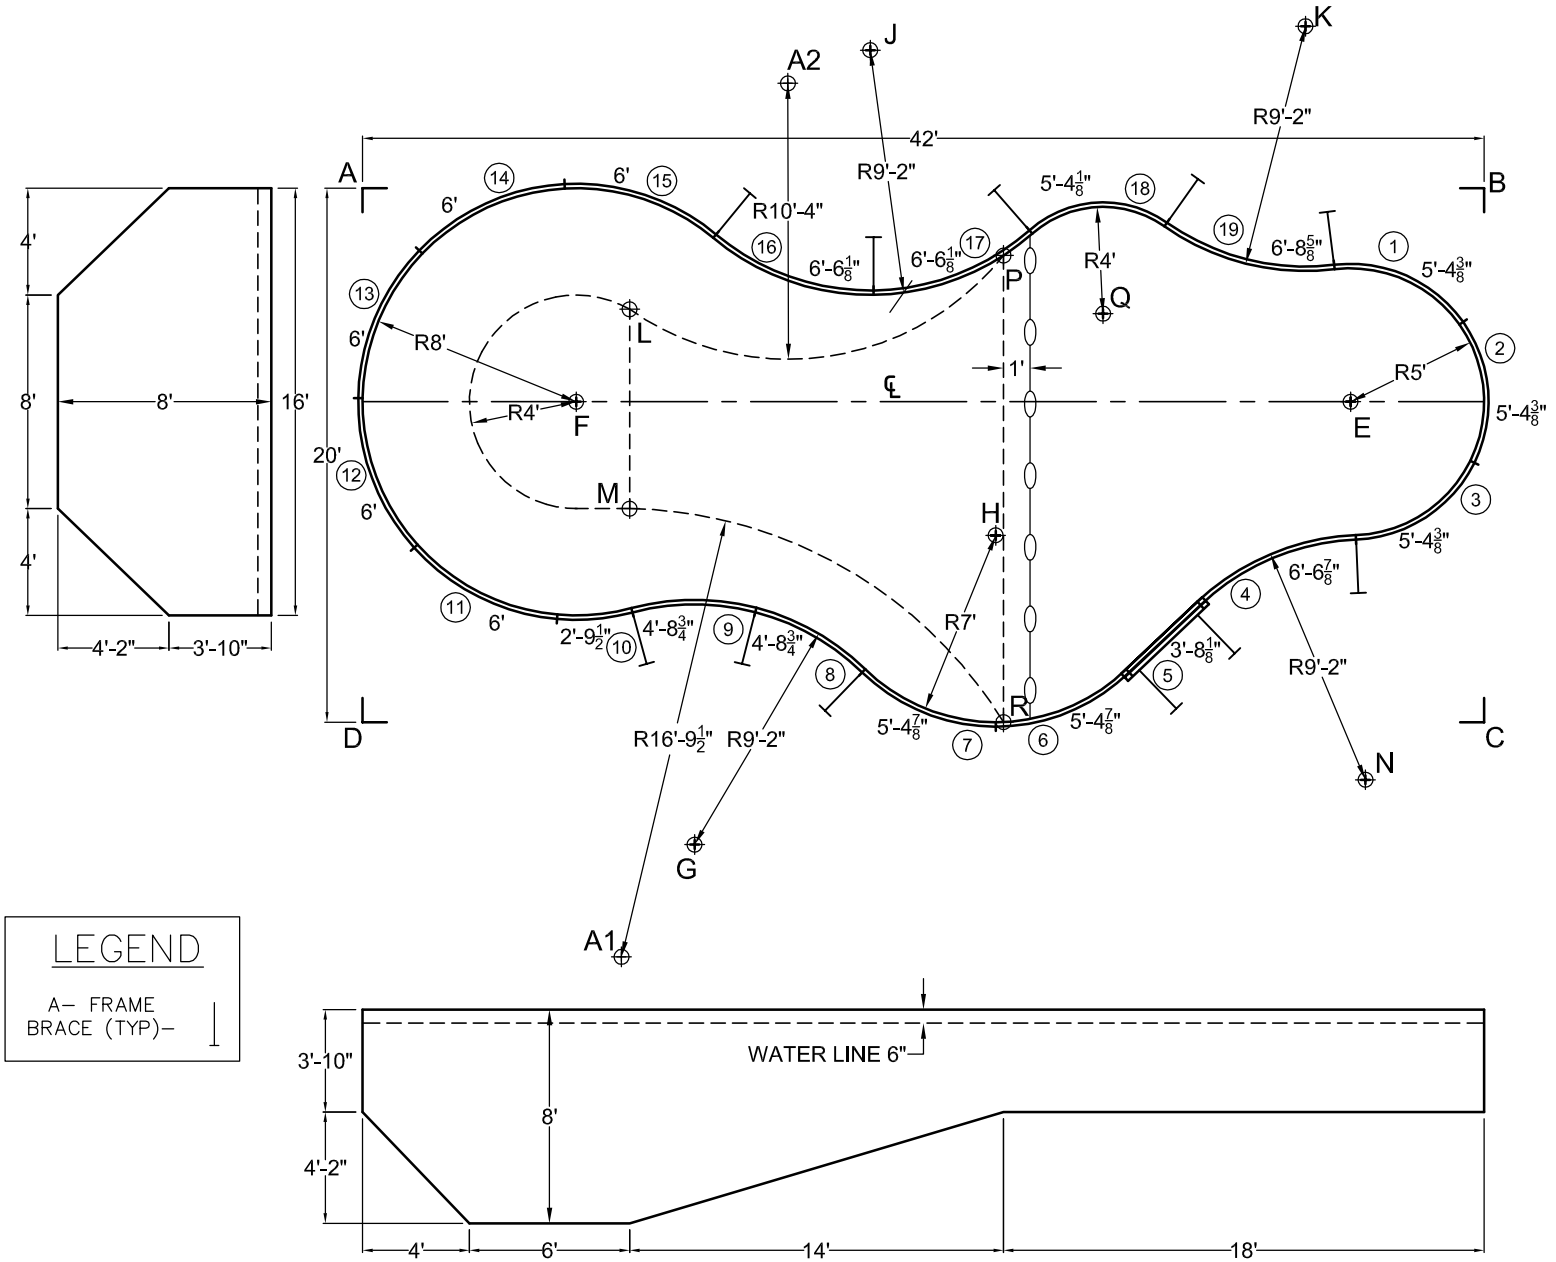

LEGEND

A– FRAME BRACE (TYP)–

20 X 42 ADIRONDACK-48

DATE:	PERIMETER:	AREA:	GALLONAGE:	DEALER
11/11/15	104'-6¼"	560.7 sq.ft.	19,824.3 gal.	XXXXXX

THIS POOL IS DESIGNED TO MEET OR EXCEED INDUSTRY RECOMMENDED SAFETY STANDARDS (ANSI/APSP-5 AMERICAN NATIONAL STANDARDS FOR RESIDENTIAL INGROUND SWIMMING POOLS)

DRAWN BY: DAVE

CUSTOMER: XXXXXX

CUSTOMER PURCHASE ORDER #

CUSTOM DRAWING NO. XXXXXXX