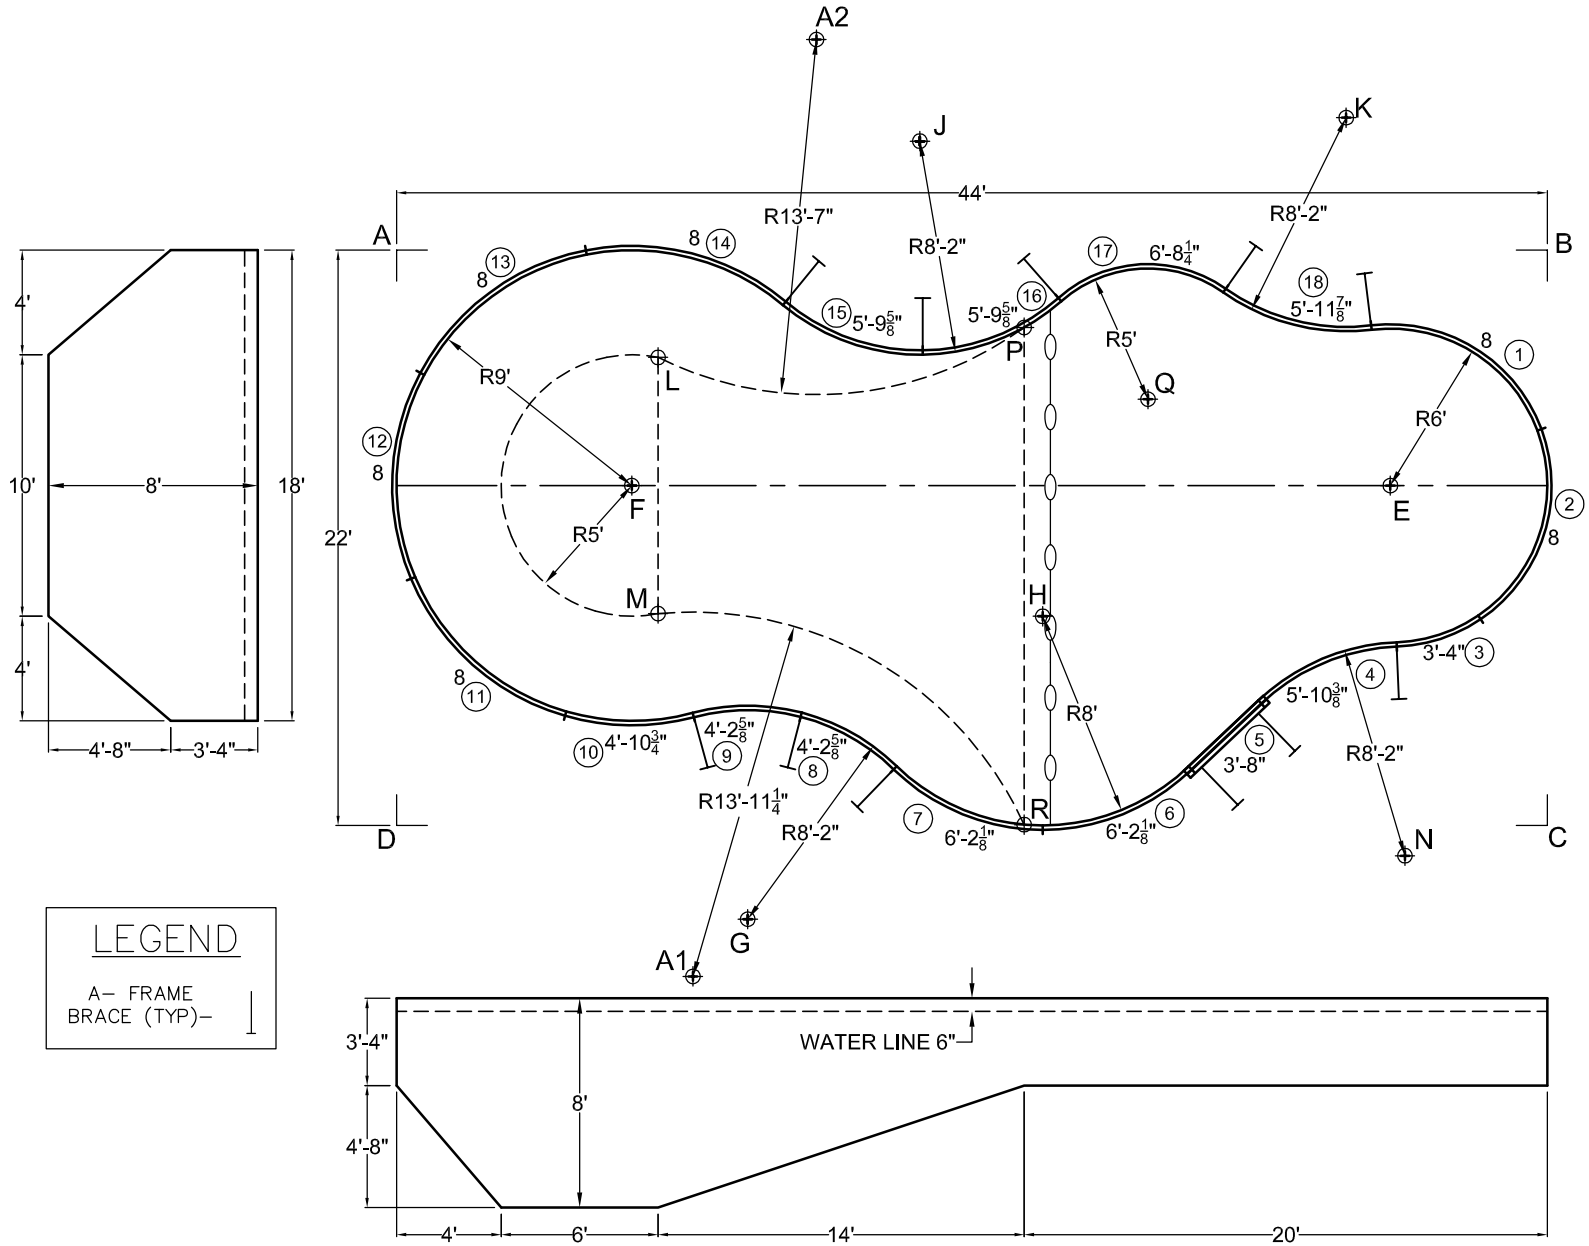

22 X 44 ADIRONDACK

DATE:	PERIMETER:	AREA:	GALLONAGE:	DEALER
11/04/15	110'-9⅝"	668.3 sq.ft.	21,588.4 gal.	XXXXXX

THIS POOL IS DESIGNED TO MEET OR EXCEED INDUSTRY RECOMMENDED SAFETY STANDARDS (ANSI/APSP-5 AMERICAN NATIONAL STANDARDS FOR RESIDENTIAL INGROUND SWIMMING POOLS)

DRAWN BY: DAVE

CUSTOMER: XXXXXX

CUSTOMER PURCHASE ORDER #

CUSTOM DRAWING NO. XXXXXXX